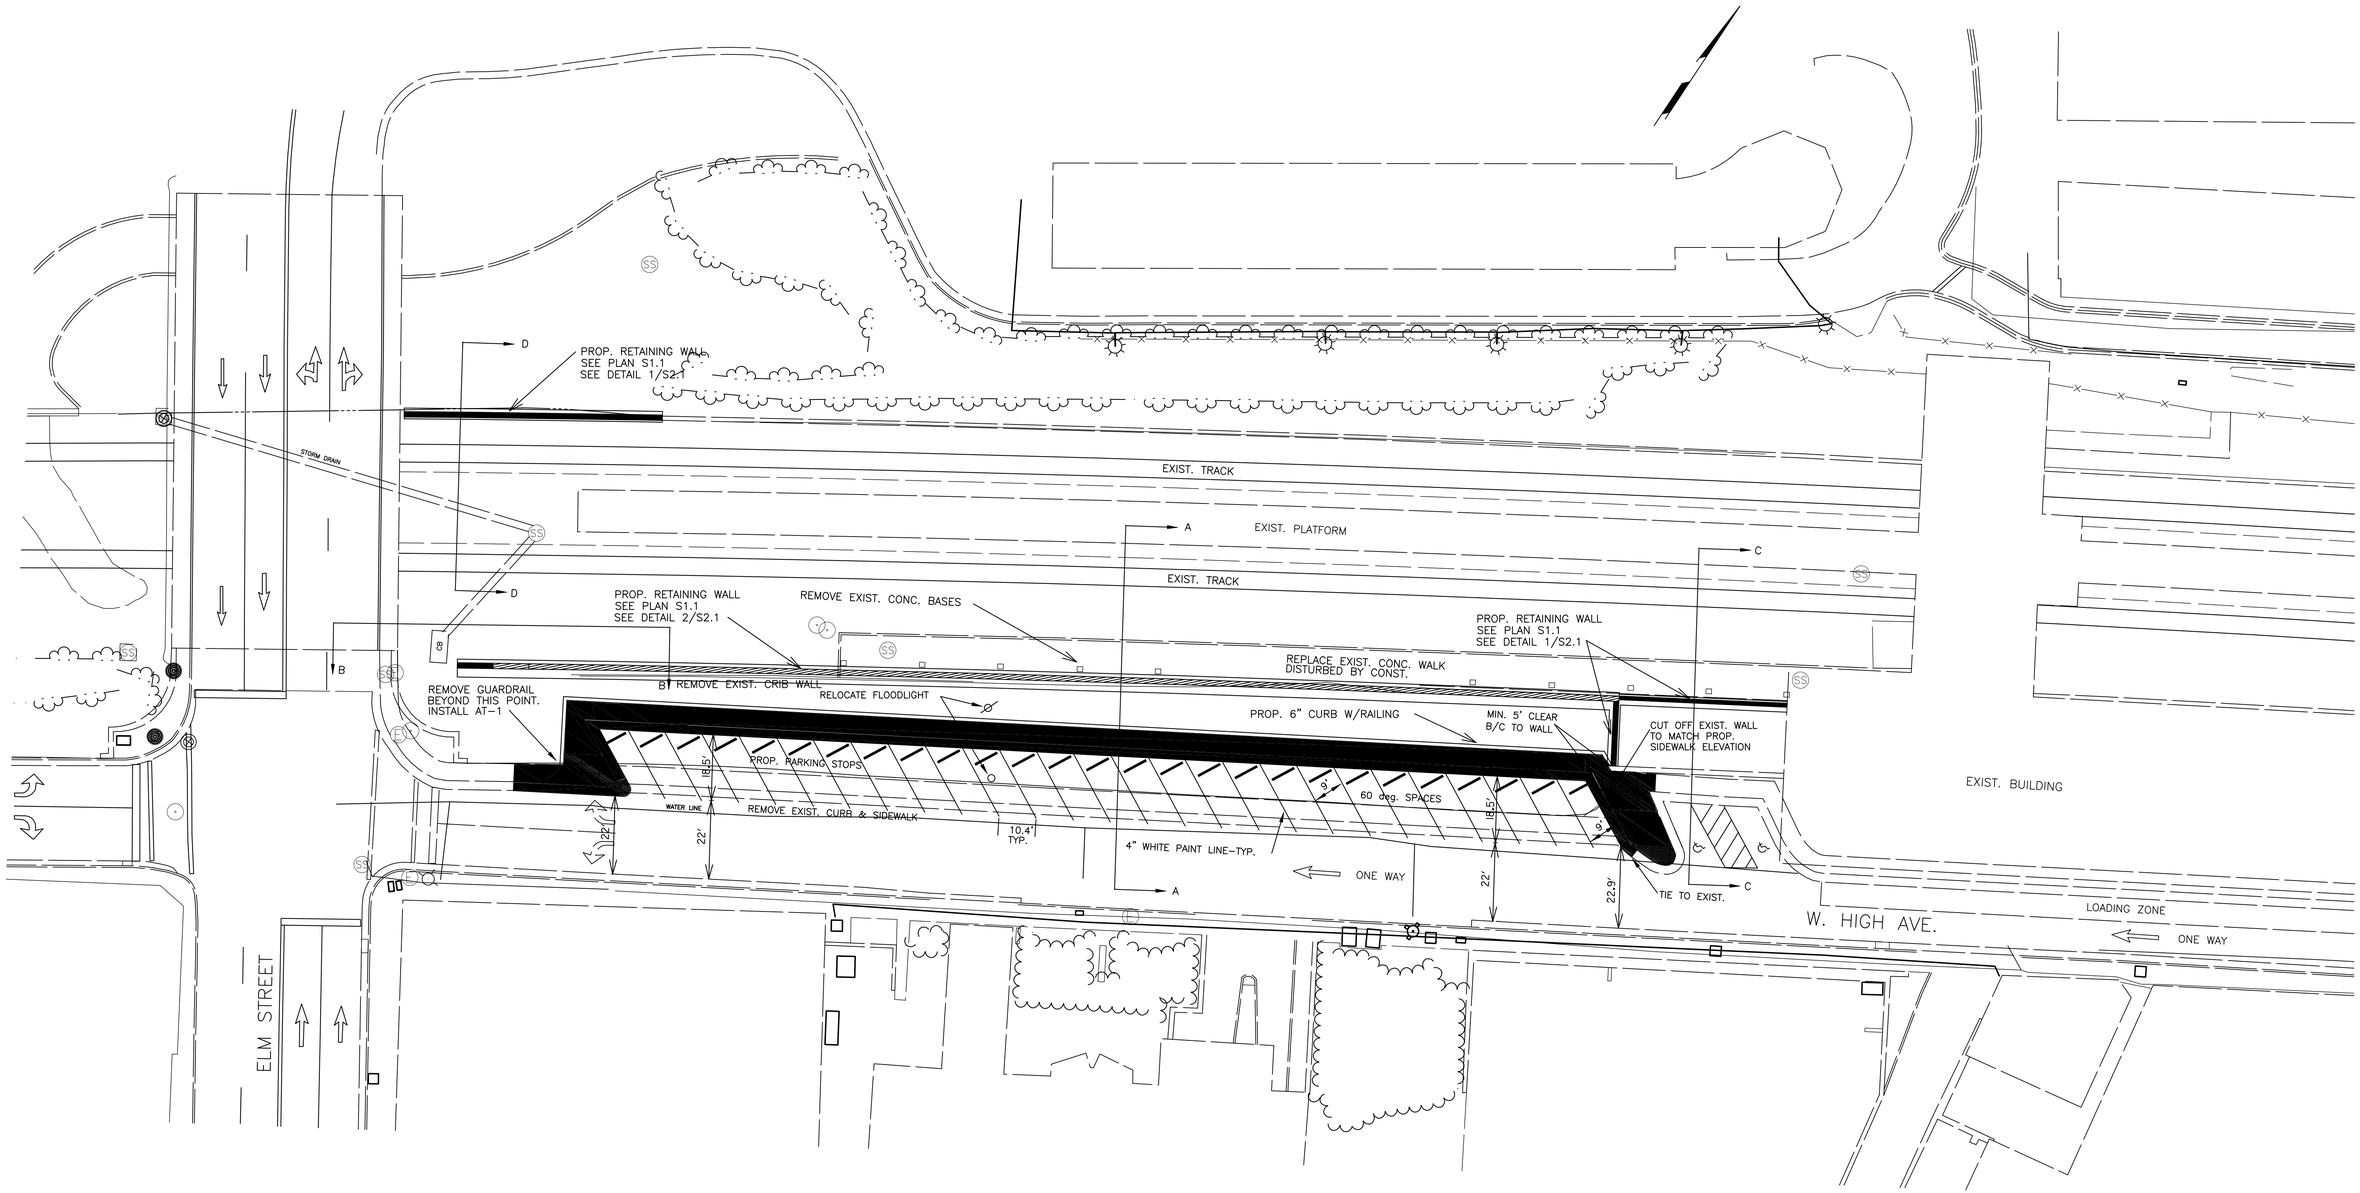

INCOMPLETE PLANS
DO NOT USE FOR R/W ACQUISITION

PRELIMINARY PLANS
DO NOT USE FOR CONSTRUCTION

REV.	BY	DATE	DESCRIPTION

NORTH CAROLINA DEPARTMENT OF TRANSPORTATION
RAIL DIVISION

Gannett Fleming

GANNETT FLEMING, INC.
301 S. McDOWELL STREET SUITE 914
CHARLOTTE, NORTH CAROLINA 28204
PHONE: 704-375-2438 FAX: 704-332-9361

DATE:

PROJECT	GF NO. 39904.360		
TITLE	PLAN		
LOCATION	HIGH POINT, NC; GUILFORD COUNTY		DRAWING
DGN BY	RAILROAD		
DWN BY	VAL SEC		ISSUE
CHK BY	DATE January 07	SCALE	SHEET 4 OF

R:\39904.360 High Point\Sheet Set\PLAN.dwg
12/7/2006 4:25 PM