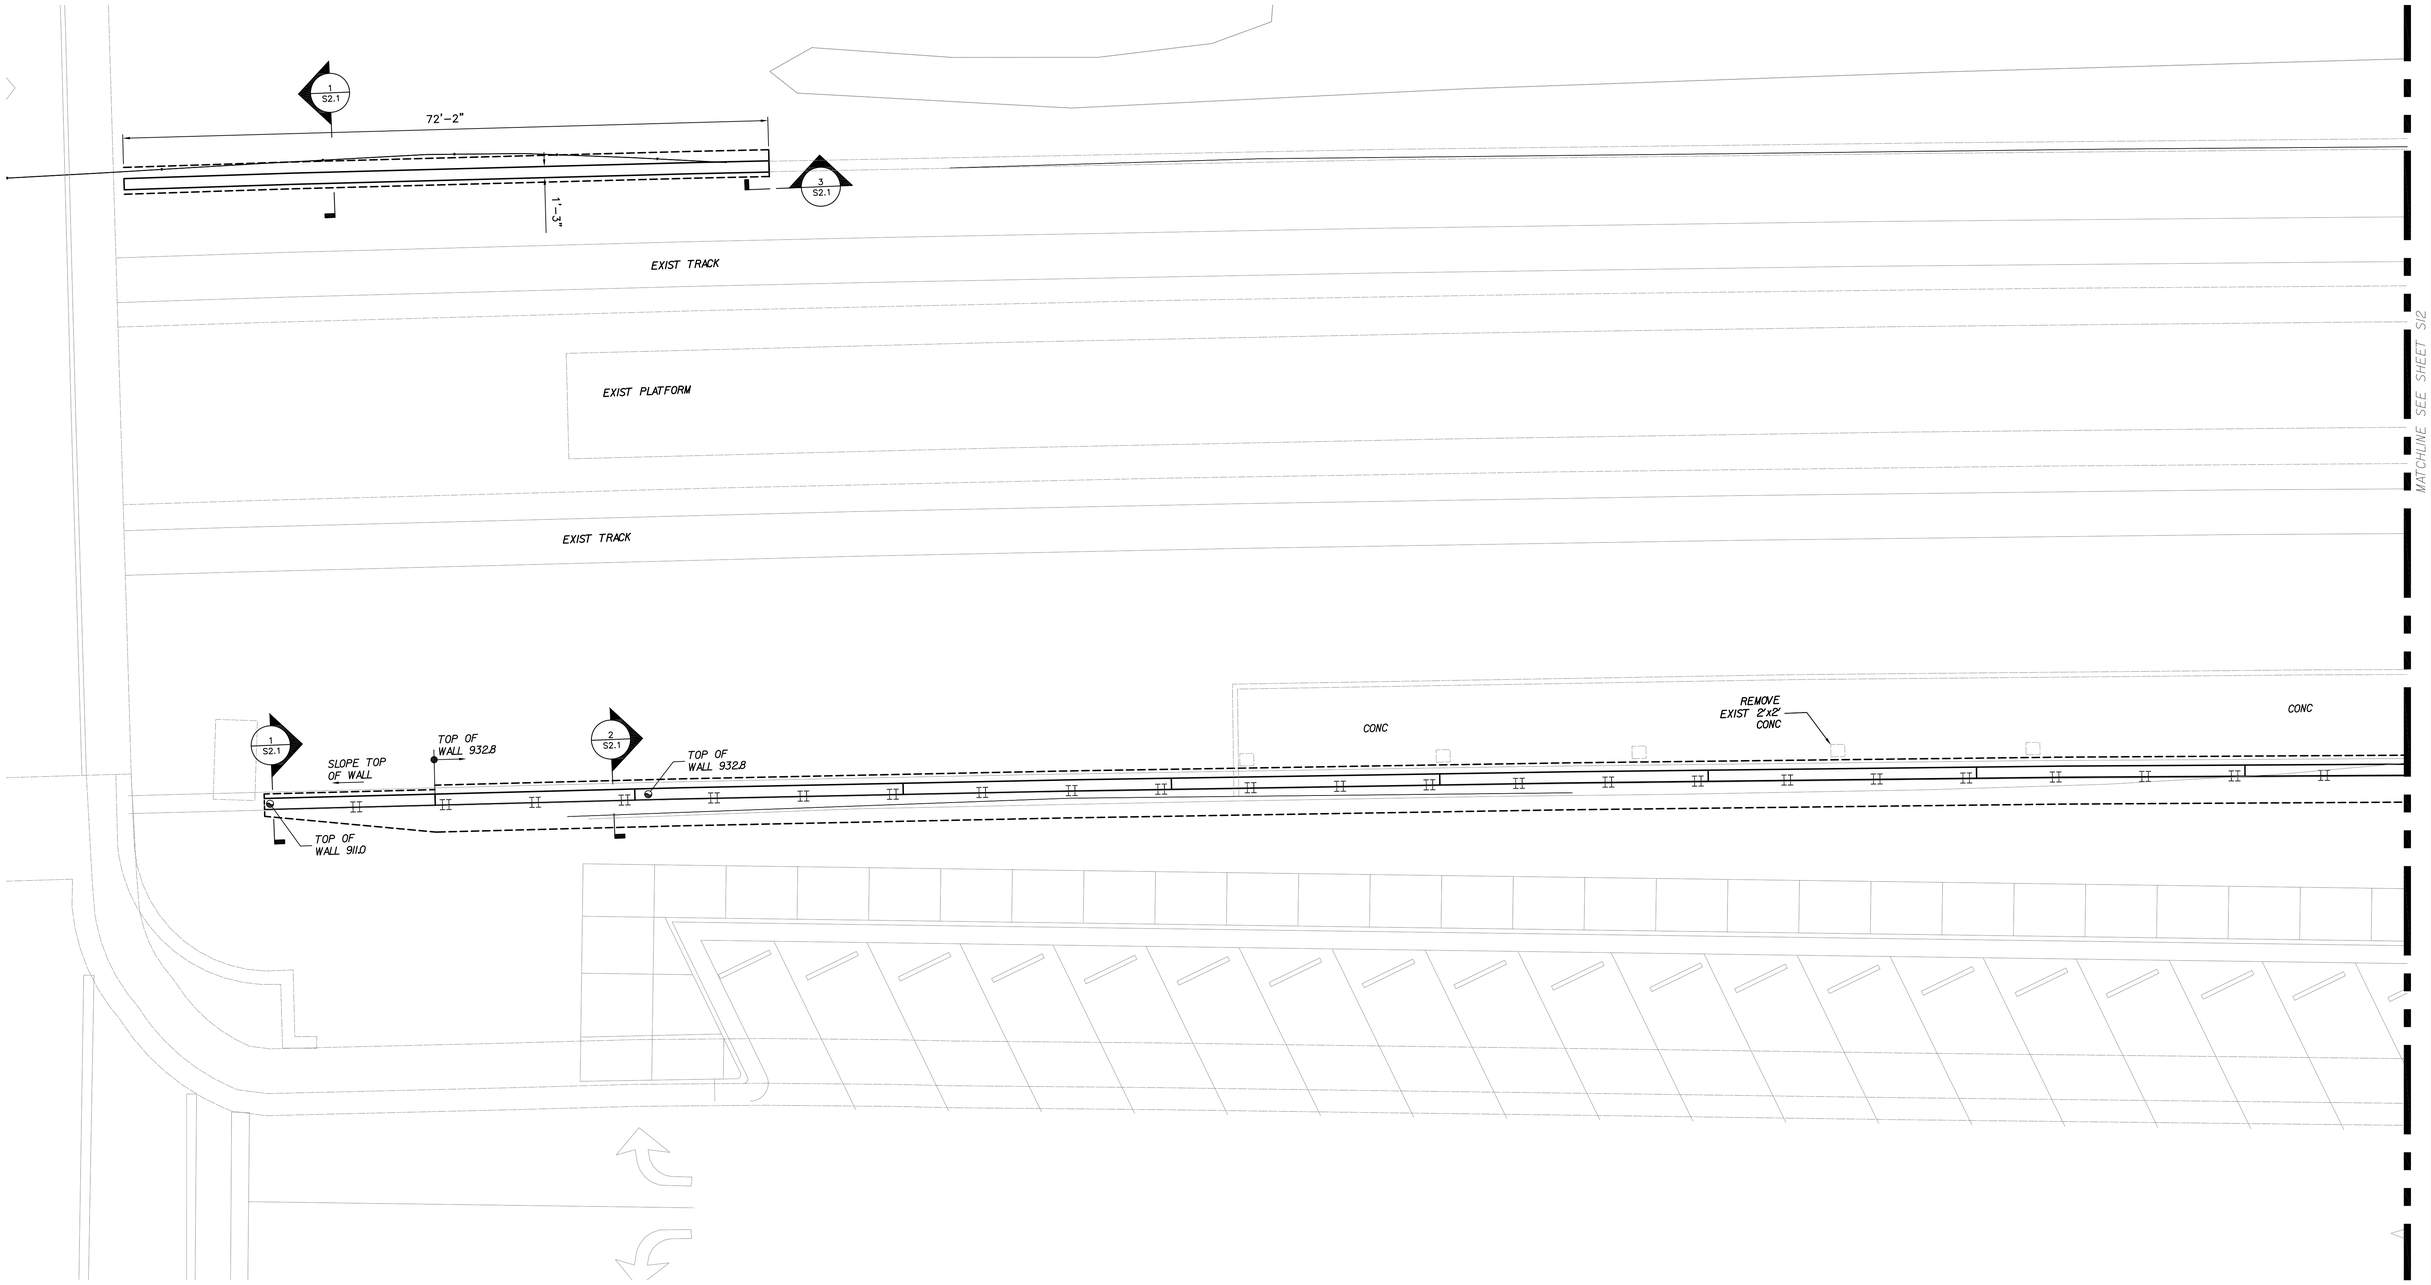


## 1 SITE IMPROVEMENT PLAN

Scale: 1/8" = 1'-0"

SEE SHEET S1.2 FOR FOUNDATION NOTES

INCOMPLETE PLANS
DO NOT USE FOR R/W ACQUISITION

PRELIMINARY PLANS
DO NOT USE FOR CONSTRUCTION

| REV. | BY | DATE | DESCRIPTION |
|---|---|---|---|

NORTH CAROLINA DEPARTMENT OF TRANSPORTATION
RAIL DIVISION

Gannett Fleming

GANNETT FLEMING, INC.
301 S. McDOWELL STREET SUITE 914
CHARLOTTE, NORTH CAROLINA 28204
PHONE: 704-375-2438 FAX: 704-332-9361

DATE:

| | | | |
|---|---|---|---|
| PROJECT | GF NO. 39904.360 | | |
| TITLE | RETAINING WALLS | | |
| LOCATION | HIGH POINT, NC; GUILFORD COUNTY | | DRAWING |
| DGN BY | RAILROAD | | |
| DWN BY | VAL SEC | | ISSUE |
| CHK BY | DATE January 07 | SCALE AS NOTED | SHEET S1.1 OF |

R:\39904.360 High Point\Sheet Set\HIGH POINT STATION SITE IMPROVEMENTS.dwg
12/7/2006 1:25 PM